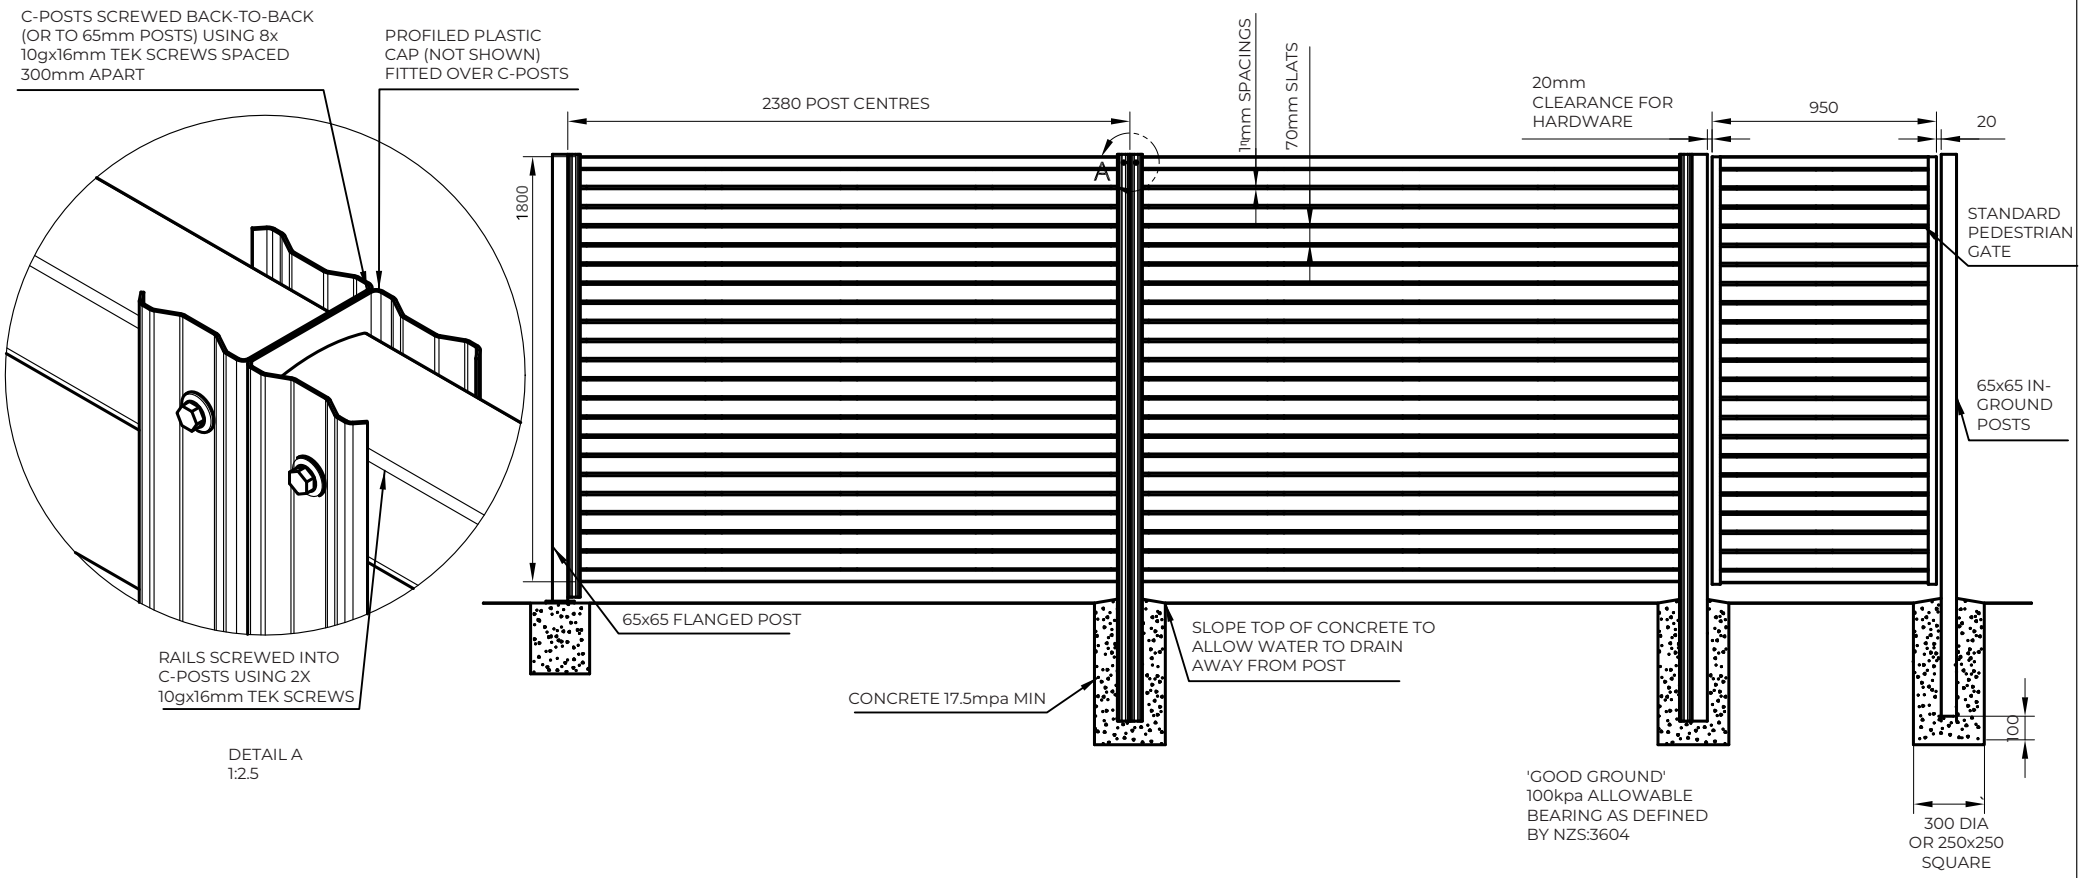

Fentec
Terranota Ltd. P.O. Box 1703 Invercargill 1703
Telephone: 0800 002 725
Email: sales@fentec.co.nz
Website: www.fentec.co.nz

SIZE	DATE ISSUED	REV.	
A4	2020-06-15		DO NOT SCALE DRAWING
SCALE 1:32	SHEET 1 of 1	WEIGHT	

Model

SlatWall Timber 1800mm FSWT1800

UNLESS OTHERWISE SPECIFIED, DIMENSIONS ARE IN MILLIMETERS

Rail Profile	50mm roll-formed steel SlatWall rail
C-Post Profile	65x50mm roll-formed steel SlatWall C-post
Panel Length	2380mm wide x 1800mm high
Flanged Post	65x65x1900mm, 125mm square flange, pre-galvanised steel powdercoated to match, M12 fixings
In-ground Post	65x65x2500mm pre-galvanised steel

Bracket Fixing	N/A
Post Caps	External Plastic Profiled Caps
Standard Gate Hardware	Unsprung hinge, with Key-Lockable Latch
Child Safety Gate Hardware	Self-closing hinges, with Magnetic Top-Pull Latch